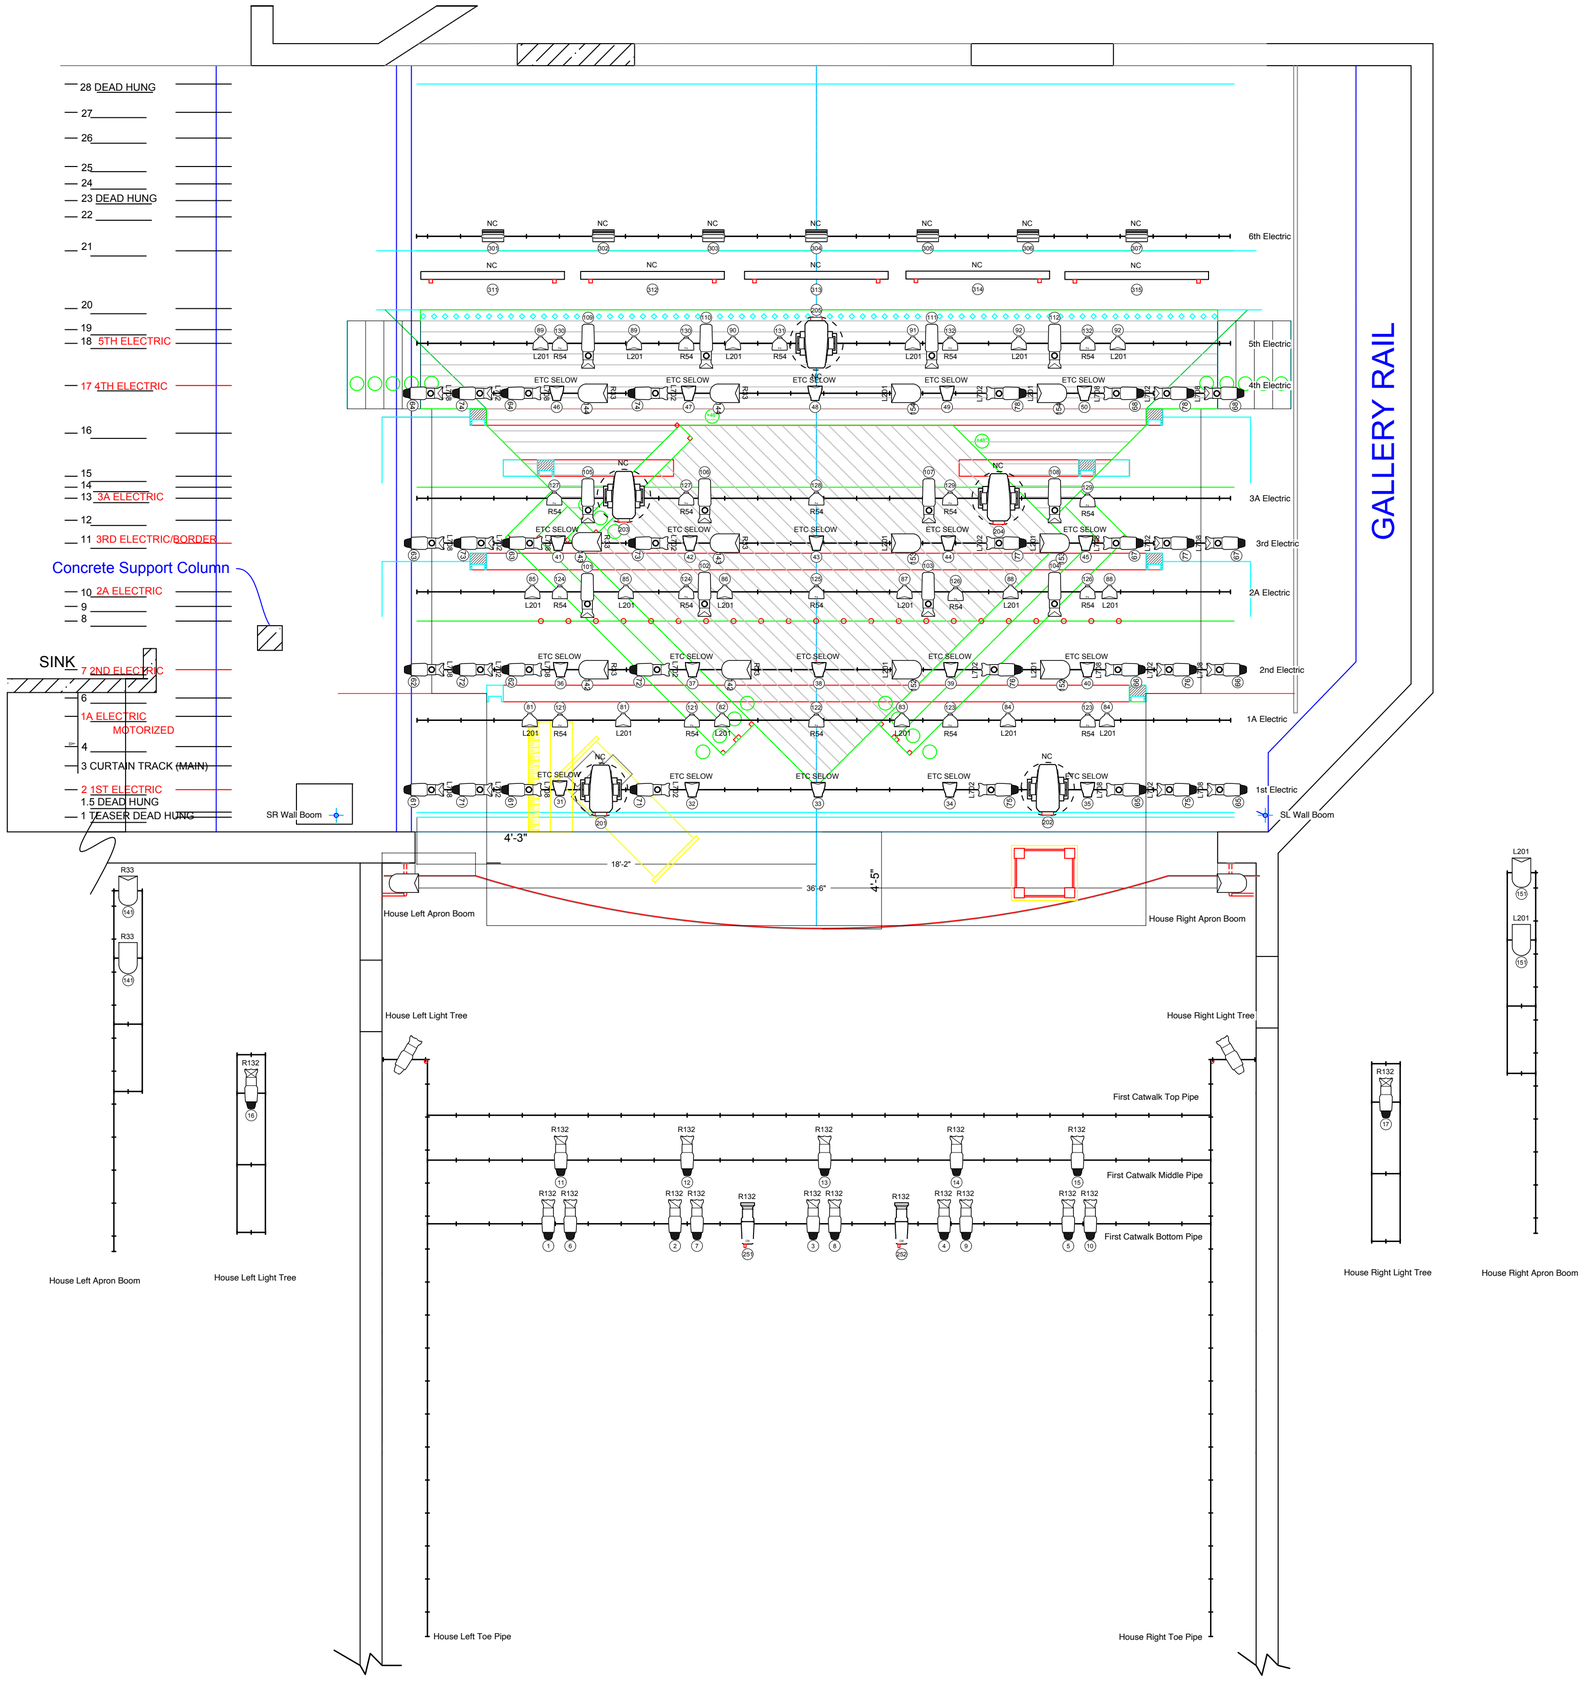

Bitmap3730090215.png

1209 Hay St.
Fayetteville, NC
28305

Key

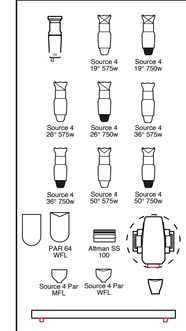

Legend

Notes

This drawing represents visual concepts and construction suggestions only. Elon Performing Arts Center assumes no responsibility for improper size considerations of this design and will not assume responsibility for improper engineering, implementation or use. All materials and implementation must adhere to all local fire safey codes.

The lighting plot, associates paperwork and lighting effects as represented are the crrisative property of the lighting designer. Any additional use of these items may only take paice upon recieving permision from the lighting designer.

Typical unit spacing will be 18" OC

All Final trim heights will be set upon designers arrival

No unit substitutions without designers approval

No gel substitution without designers approval

Final cyc ground row placement will be made by designer upon arrival

All Gobo's will be A size

Hazer Placements will be determined by designer upon arrival

Linesel assignment for 6th Electric will be determined by the lighting designer uopn final cyc placement

Bill Webb Contact Information:
webbbill@elon.edu
(cell) 336-266-0210
6197 Friedens Wood Ct.
Gibsonville, NC 27249

Director: Brain Harlan Brooks
Ligthing Dsigner: Bill Webb
Stage Manager: Martha Beggerly
Drafted by:Bill Webb

Bitmap3730090215-1.png

Elon Performing Arts Presents:

The Color Purple

SCALE: Not to Scale

File Name: Color Purple Light Plot

Lighting Plot

Date: 3/11/22

Plate No.

1 of 2